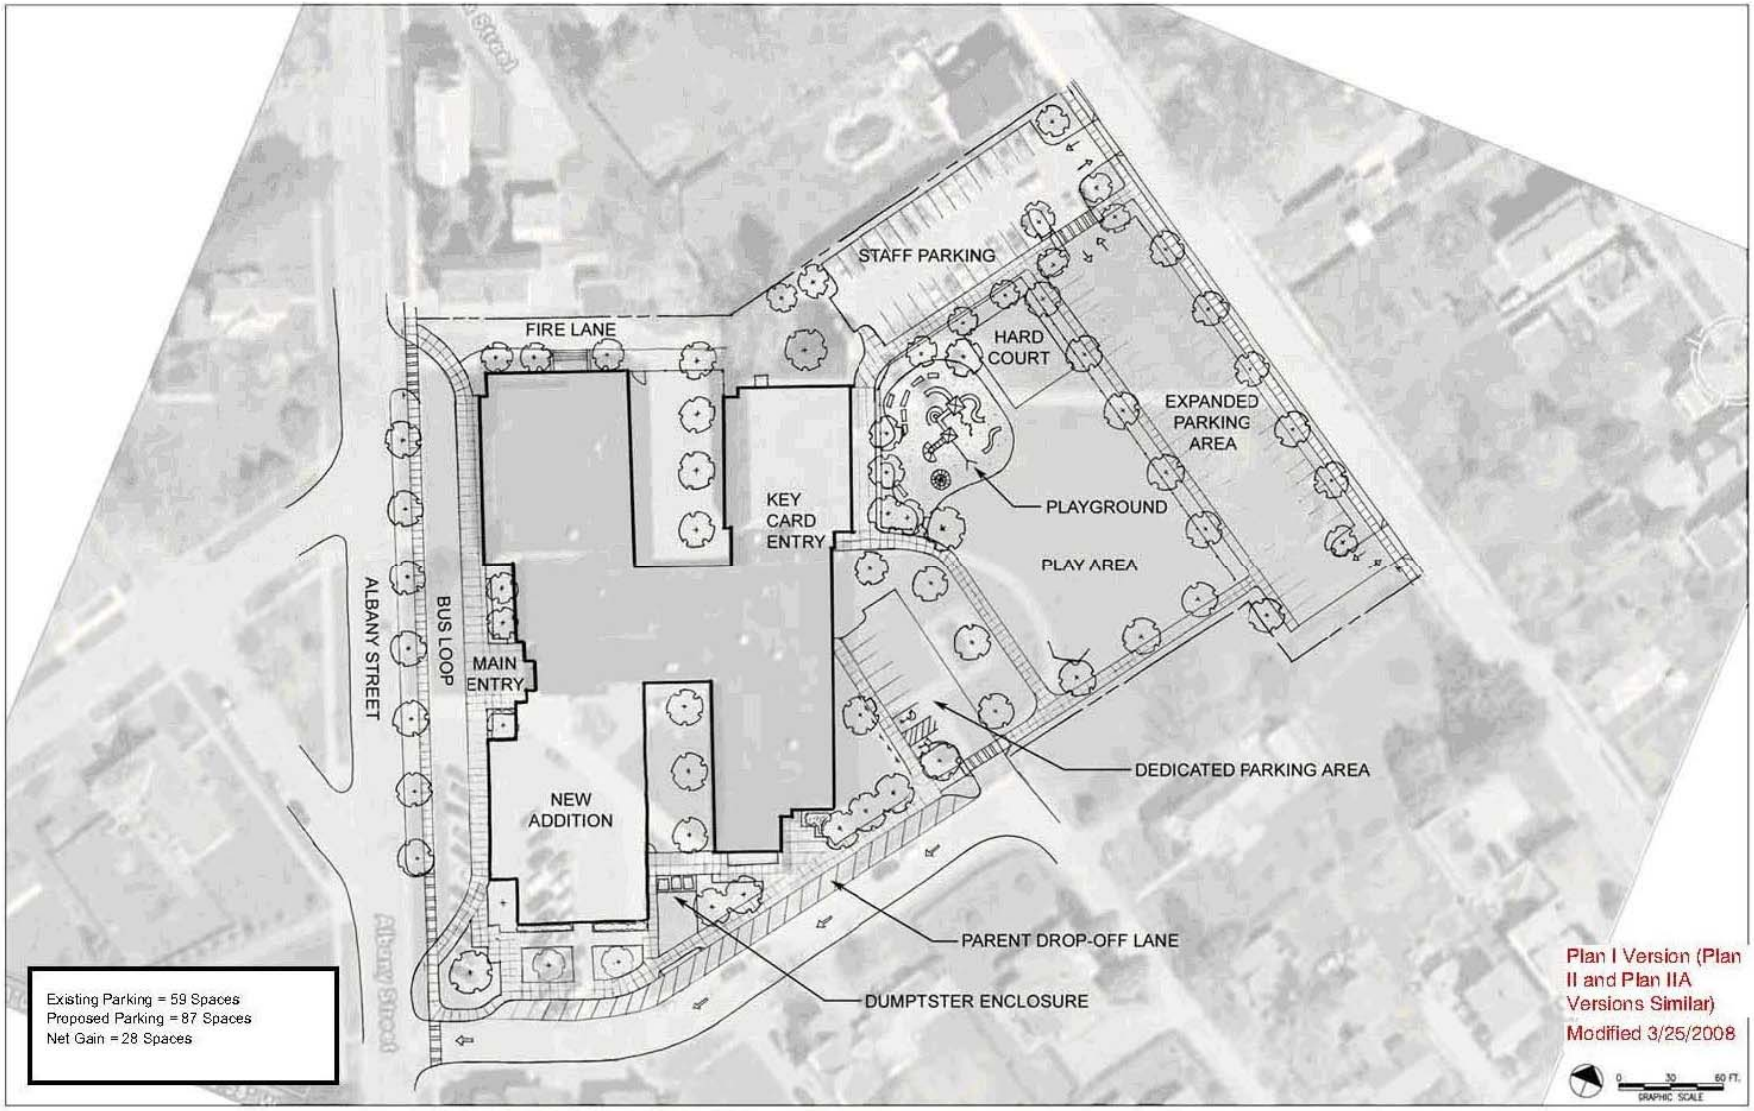

SYNTHESIS

Michael Spernanzo
John P. Sennel
Richard A. Eaile
James E. Gotham
PRINCIPALS

Utica City School District Capital Project: SED
Albany Elementary, Renovation
1151 Albany Street
Utica, NY

Site Improvement Sketch

DATE: 01-18-08
PROJ: Albany
COMM: 2007021.00