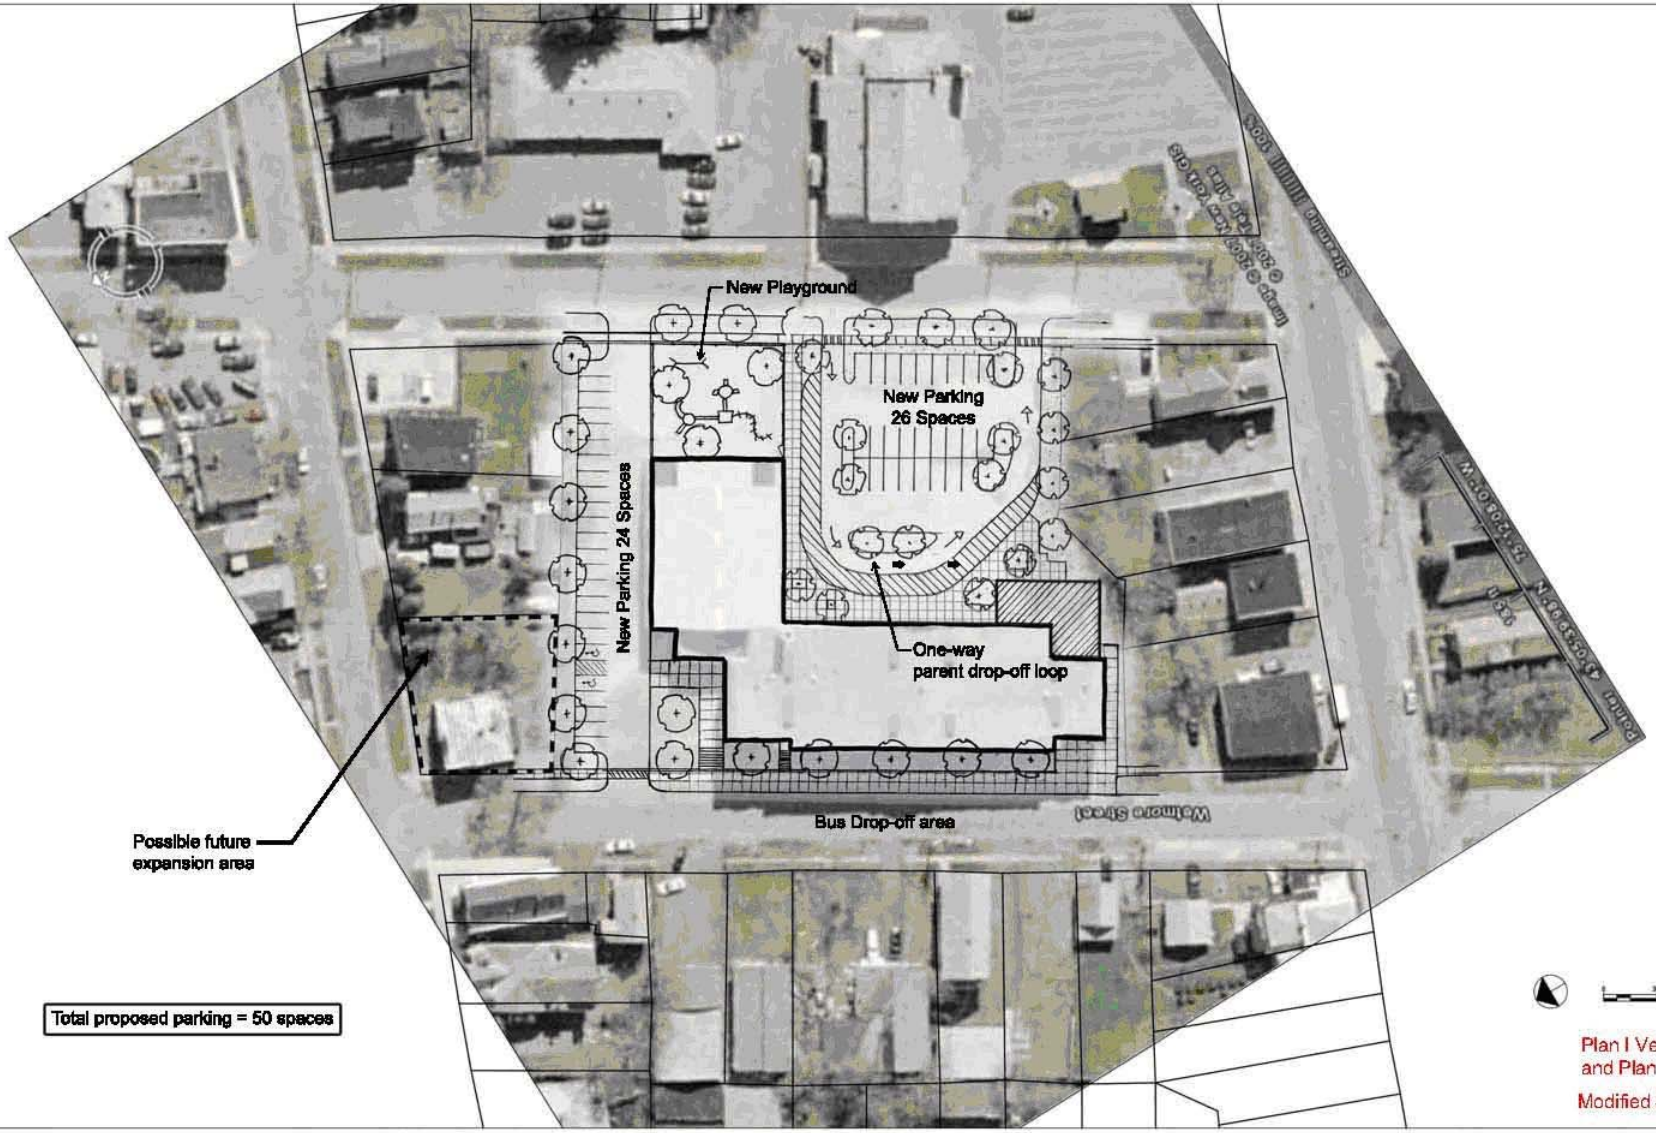

Plan I Version (Plan II and Plan IIA Similar)

Modified 3/25/2008

SYNTHESIS

PO BOX 363 162 JAY STREET SCHENECTADY, NEW YORK 12301 T: 518.370.1578 F: 518.370.1579

www.SynthesisLLP.com

Michael Szemonsce
John F. Sanisi
Richard A. Eate
James E. Graham
PRINCIPALS

Utica City School District Capital Project: SED #

Wetmore Elementary, Renovation

Utica, NY

Site Improvement Sketch

DATE: 11-21-2007
PROJ: Albany
COMM: 2007021.00