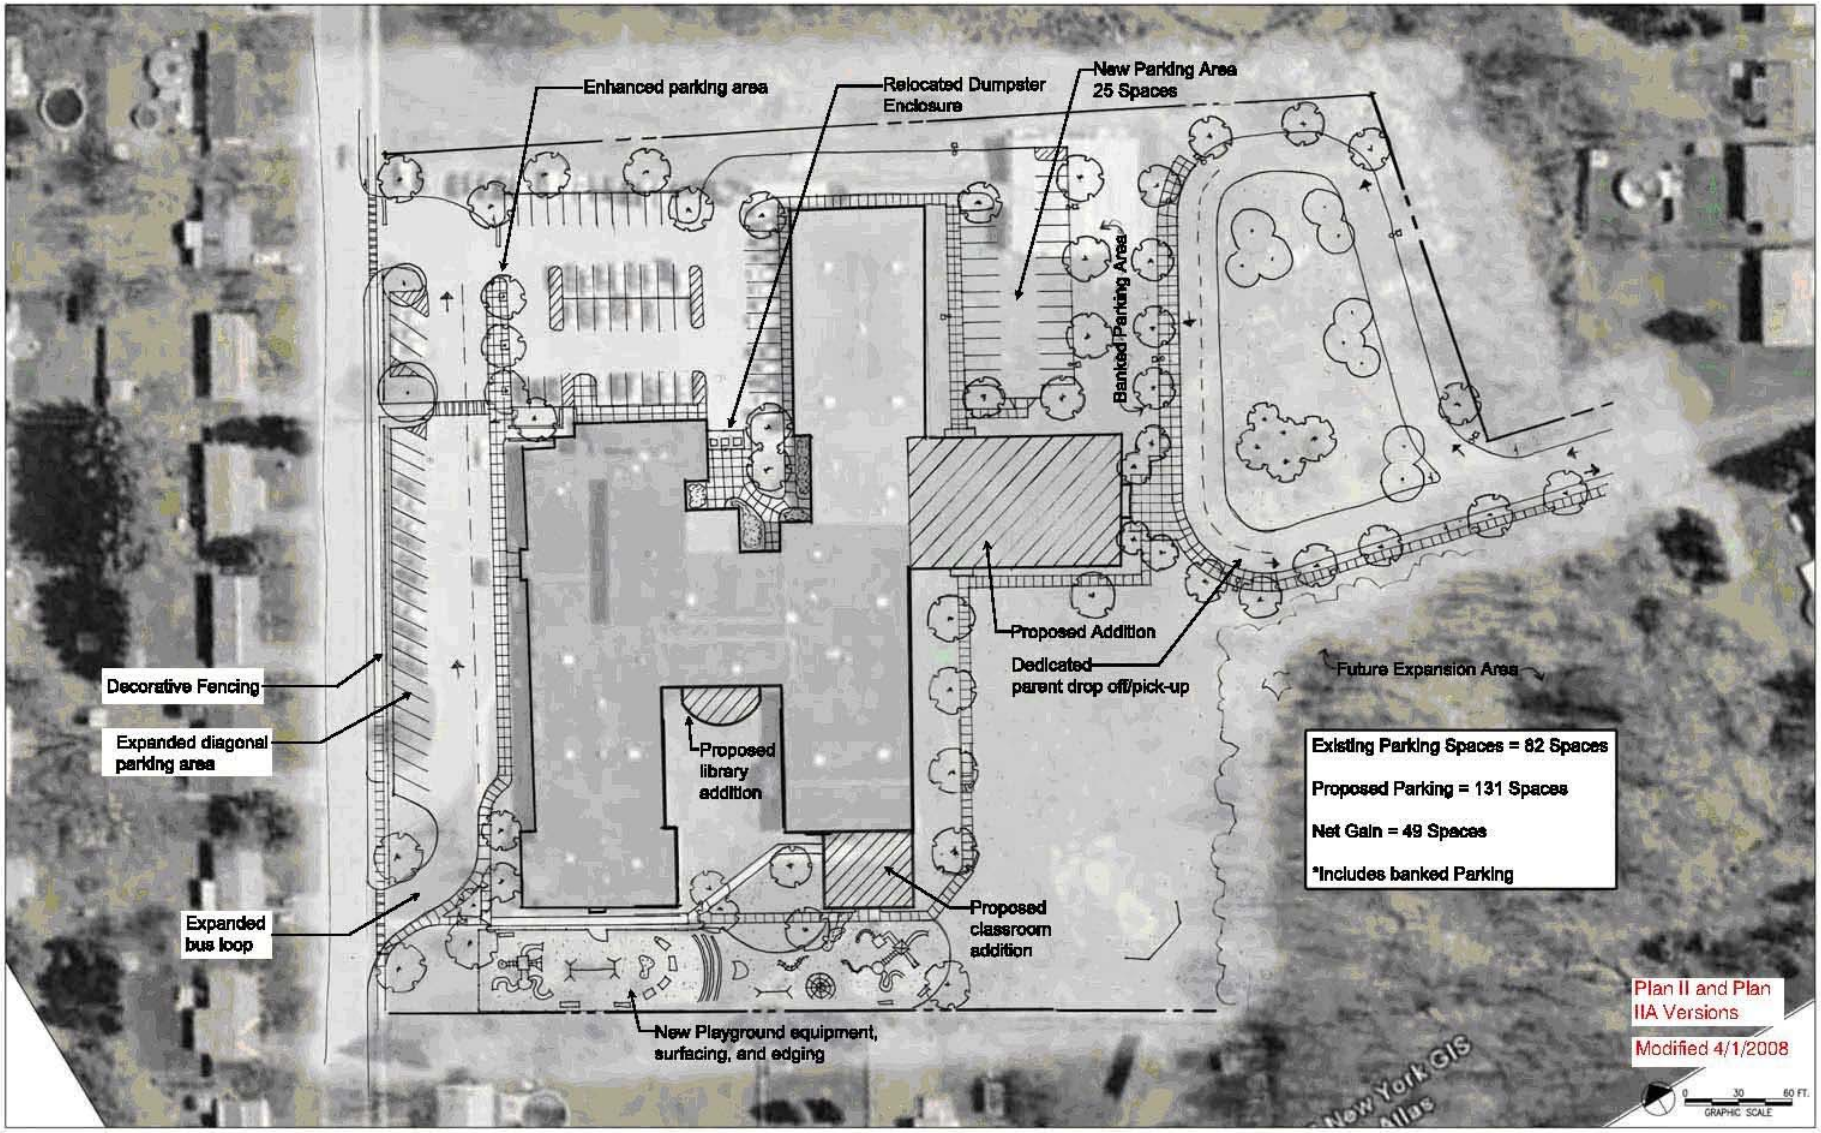


SYNTHESIS

PO BOX 383 162 JAY STREET SCHENECTADY, NEW YORK 12301 T. 518.370.1576 F. 518.370.1578 www.SynthesisLLP.com

Michael Sammonce
John P. Sarisky
Richard A. Eate
James E. Graham
PRINCIPALS

Utica City School District Capital Project: SED #
Herkimer Elementary, Renovation
420 Keyes Road Utica, NY

Site Improvement Sketch

DATE: 11-21-2007
PROJ: Albany
COMM: 2007021.00